1

CONCEALED BACKING AS INDICATED BY THE DASHED BOX AREAS AROUND WALL SHELVING, SINK BACKS, ETC. SHALL CONSIST OF THE FOLLOWING:

- BACKING @ ALL RATED WALLS AND WALL UNDER EXHAUST HOOD SHALL CONSIST OF 6" 20 GA. METAL STRAPS INSTALLED PRIOR TO INSTALLATION OF GYP. BOARD @ ALL AREAS REQUIRED FOR FASTENING EQUIPMENT SECURELY TO STUD WALL.

- BACKING @ ALL OTHER WALLS SHALL CONSIST OF 5/8" PLYWOOD SHEATHING BEHIND GYP. BOARD WITHIN DASHED BOX AREAS. FINISH OVER WITH SPECIFIED WALL PANEL FINISH PER KITCHEN ELEVATIONS.

GENERAL BACKING NOTES 12
Scale= 1/4" = 1'-0" A-502

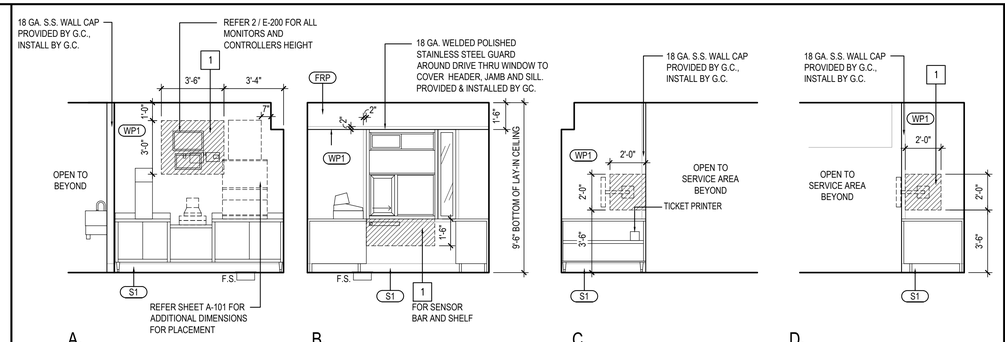

DRIVE-THRU ELEVATIONS 6
Scale= 1/4" = 1'-0" A-502

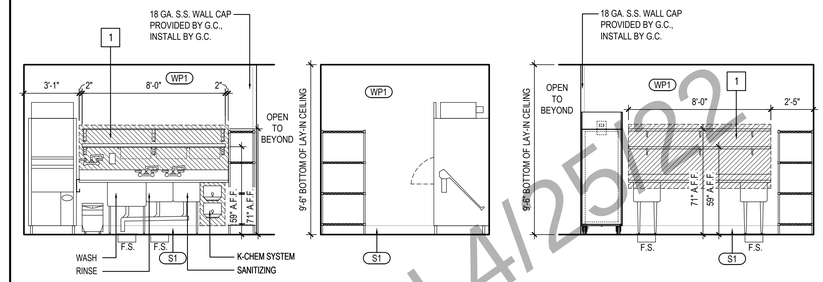

KITCHEN PREP ELEVATION 5
Scale= 1/4" = 1'-0" A-502

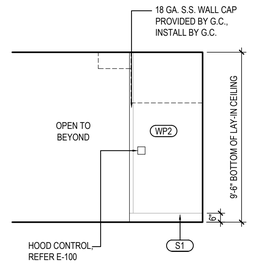

COOKLINE ELEVATION 9
Scale= 1/4" = 1'-0" A-502

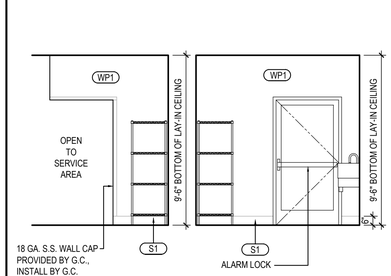

DRIVE THRU DOOR ELEVATIONS 8
Scale= 1/4" = 1'-0" A-502

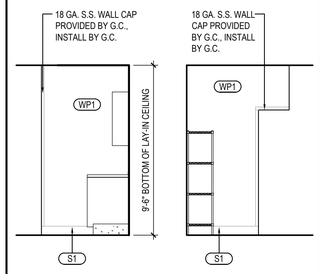

MANAGER STATION ELEV. 10
Scale= 1/4" = 1'-0" A-502

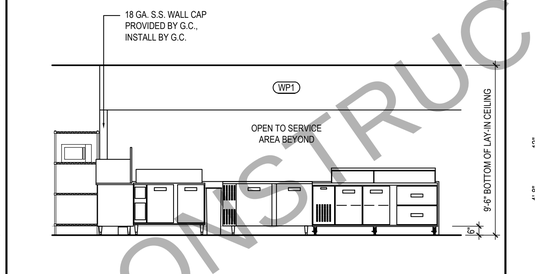

Scale= 1/4" = 1'-0" A-502

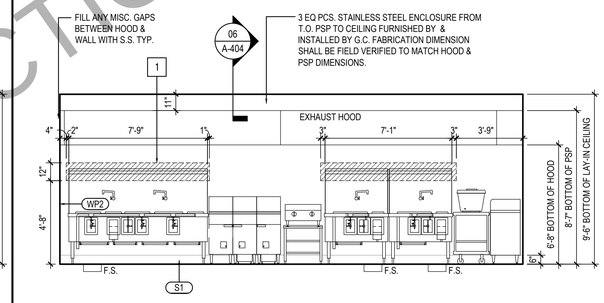

Scale= 1/4" = 1'-0" A-502

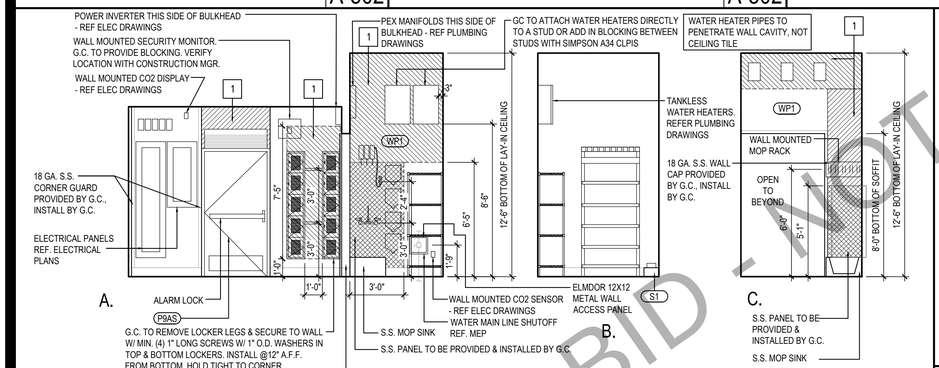

KITCHEN PREP / MOP SINK ELEVATIONS 7
Scale= 1/4" = 1'-0" A-502

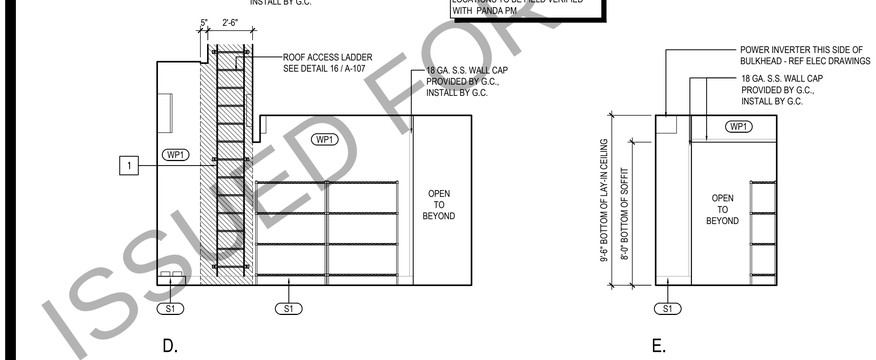

ELEV. 11
Scale= 1/4" = 1'-0" A-502

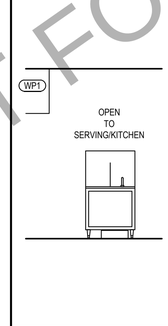

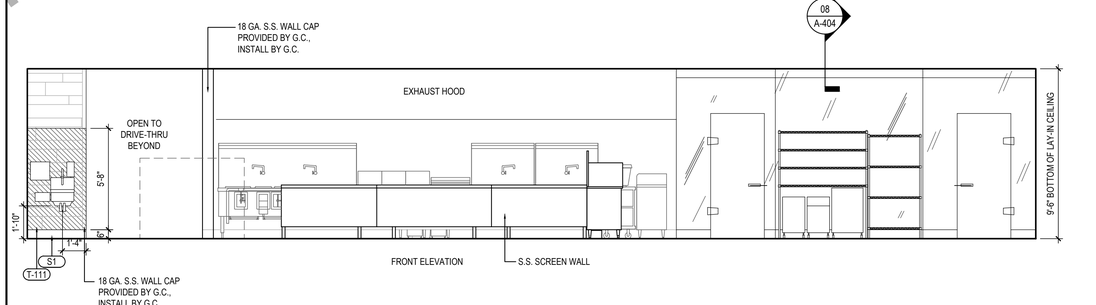

PREPARATION TABLES @ WORKTOP FREEZER ELEVATION 2
Scale= 1/4" = 1'-0" A-502

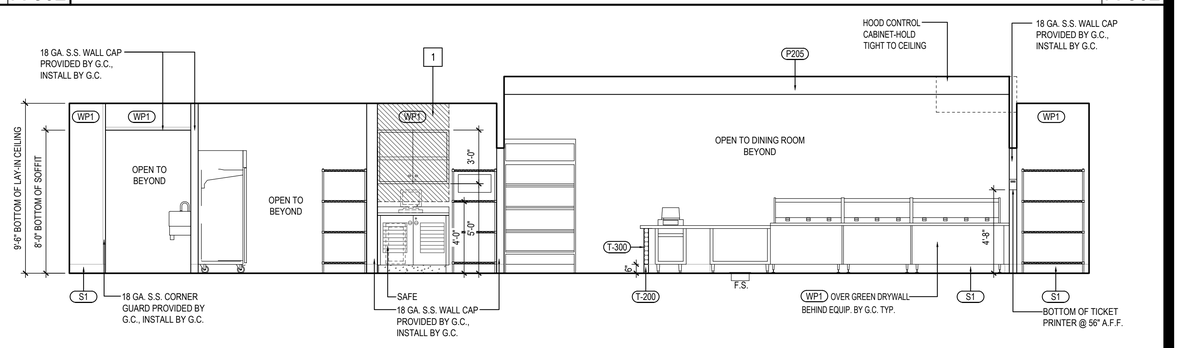

REAR SIDE OF SERVICE COUNTER 1
Scale= 1/4" = 1'-0" A-502

ISSUED FOR BID - NOT FOR CONSTRUCTION 4/25/22

PANDA RESTAURANT GROUP INC.
1683 Walnut Grove Ave.
Rosemead, California
91770
Telephone: 626.799.9898
Facsimile: 626.372.8288

All ideas, designs, arrangement and plans indicated or represented by this drawing are the property of Panda Express Inc. and were created for use on this specific project. None of these ideas, designs, arrangements or plans may be used by or disclosed to any person, firm, or corporation without the written permission of Panda Express Inc.

REVISIONS:

ISSUE DATE:

1	03.04.2022 ISSUE FOR PERMIT

DRAWN BY: JDV

PANDA PROJECT #: - S8-22-D8698
C&P PROJECT #: - 2210806

CUHACI PETERSON
2600 Maitland Center Parkway
Suite #200
Maitland, FL 32751
P (407) 661-9100
F (407) 661-9101
c-p.com

03.04.2022

ROBERT W. RIDDELL REGISTERED ARCHITECT 9631 NORTH CAROLINA ORLANDO, FL

PANDA EXPRESS
TRUE WARM AND WELCOME 2200
3030 DERITA ROAD
CONCORD, NC 28027

A-502

KITCHEN ELEVATIONS

TRUE WARM & WELCOME 2200 R4