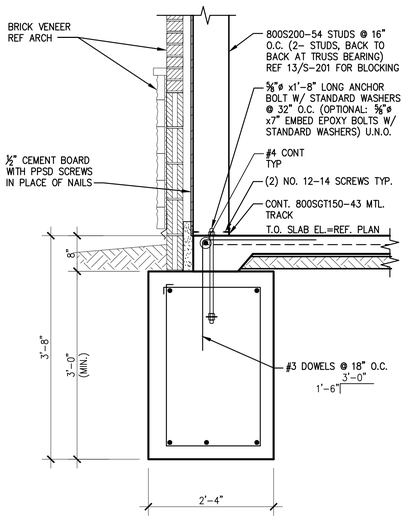

REF. 2/S-200 FOR INFO. NOT SHOWN.

SECTION 18

SCALE: ¾"=1'-0" S-201

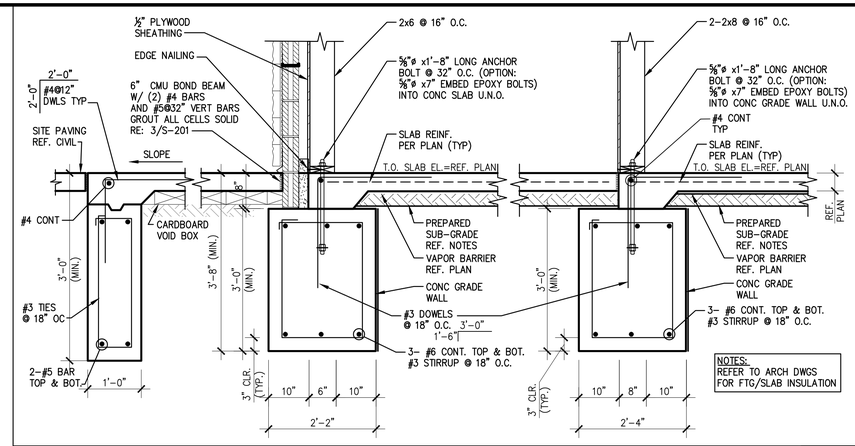

NOTES:
REFER TO ARCH DWGS FOR FTG/SLAB INSULATION

SECTION 12

SCALE: ¾"=1'-0" S-201

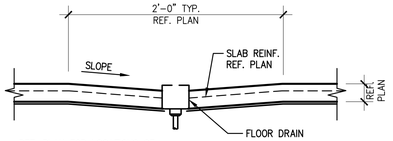

REF. PLAN FOR LOCATIONS OF FLOOR DRAIN. SEE KITCHEN DRAWINGS FOR DIMENSIONS.

NOT USED 15

SCALE: ¾"=1'-0" S-201

TYPICAL FLOOR DRAIN 11

SCALE: N.T.S. S-201

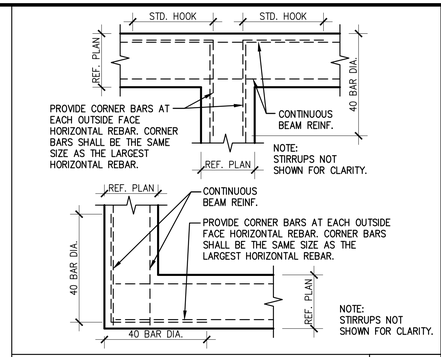

TYPICAL CORNER BAR 8

SCALE: N.T.S. S-201

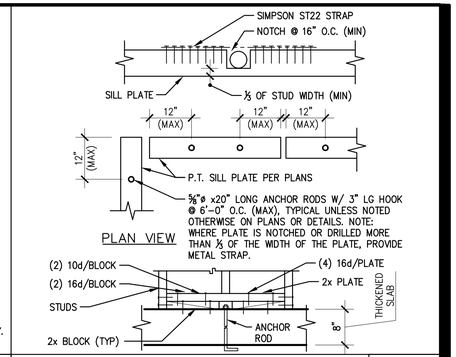

TYPICAL SILL PLATE RODS 4

SCALE: N.T.S. S-201

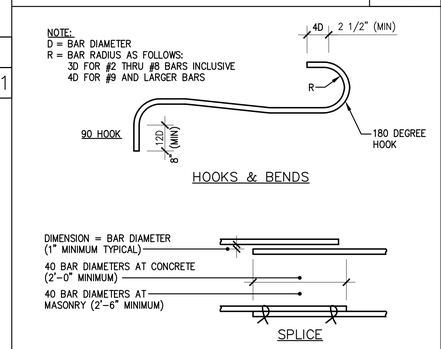

TYPICAL REINFORCING BAR 7

SCALE: N.T.S. S-201

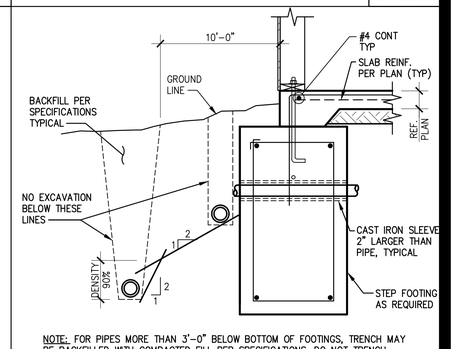

NOTE: FOR PIPES MORE THAN 3'-0" BELOW BOTTOM OF FOOTINGS, TRENCH MAY BE BACKFILLED WITH COMPACTED FILL PER SPECIFICATIONS. DO NOT TRENCH.

TYPICAL PIPE & TRENCH DETAIL 3

SCALE: N.T.S. S-201

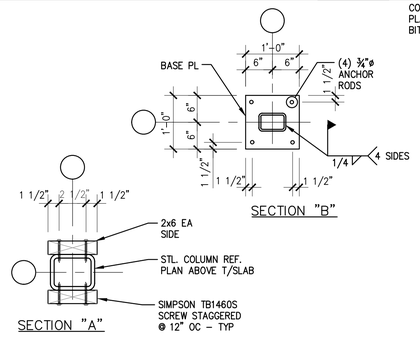

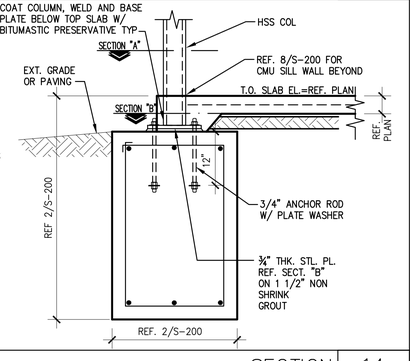

SECTION 14

SCALE: ¾"=1'-0" S-201

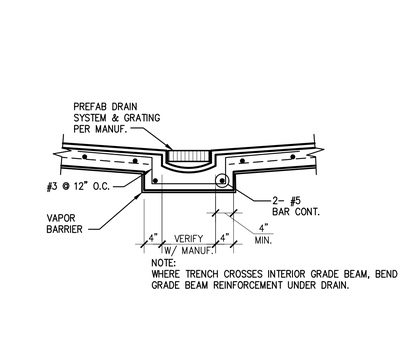

TYPICAL TRENCH DRAIN 10

SCALE: ¾"=1'-0" S-201

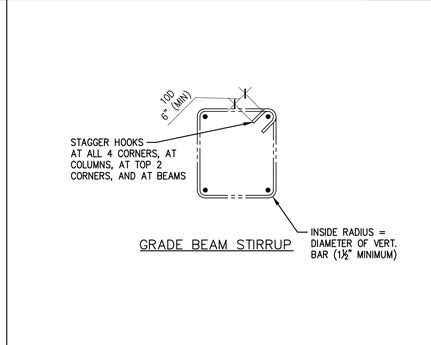

TYPICAL TIES & STIRRUPS 6

SCALE: N.T.S. S-201

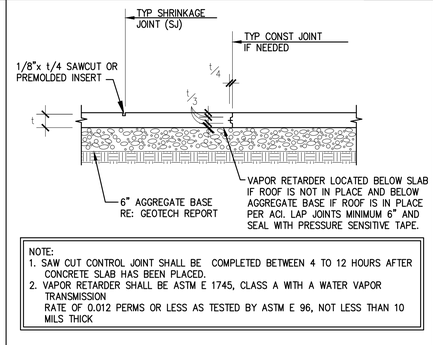

NOTE:
1. SAW CUT CONTROL JOINT SHALL BE COMPLETED BETWEEN 4 TO 12 HOURS AFTER CONCRETE SLAB HAS BEEN PLACED.
2. VAPOR RETARDER SHALL BE ASTM E 1745, CLASS A WITH A WATER VAPOR TRANSMISSION RATE OF 0.012 PERMS OR LESS AS TESTED BY ASTM E 96, NOT LESS THAN 10 MILS THICK

TYPICAL JOINT DETAIL 2

SCALE: ¾"=1'-0" S-201

NOT USED 16

SCALE: ¾"=1'-0" S-201

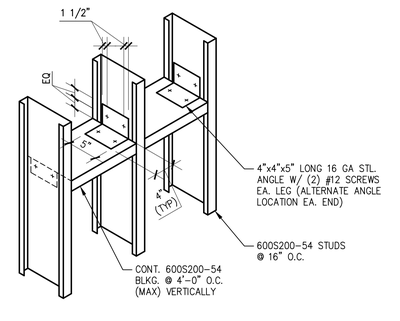

TYPICAL METAL STUD BLOCKING 13

S-201

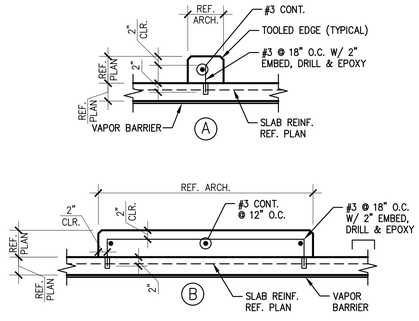

TYPICAL CURB 9

SCALE: ¾"=1'-0" S-201

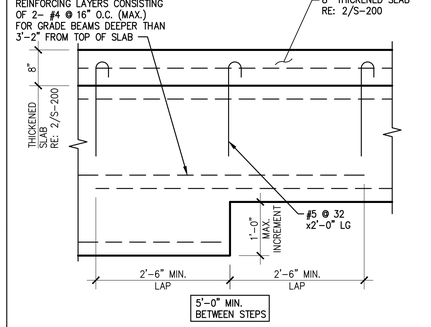

TYPICAL STEP FOOTING 5

SCALE: N.T.S. S-201

PANDA EXPRESS, INC.
1683 Walnut Grove Ave.
Rosemead, California
91770
Telephone: 626.799.9898
Facsimile: 626.372.8288

All ideas, designs, arrangement and plans indicated or represented by this drawing are the property of Panda Express Inc. and were created for use on this specific project. None of these ideas, designs, arrangements or plans may be used by or disclosed to any person, firm, or corporation without the written permission of Panda Express Inc.

REVISIONS:

ISSUE DATE:

STATE PERMIT	06.07.21

DRAWN BY: D. GRIFFIN

PANDA PROJECT #: D8060
ARCH PROJECT #: JCDT20-0240

GARY MAEDA REGISTERED No.PE10810074 STATE OF INDIANA PROFESSIONAL ENGINEER
6/7/21

NORR ARCHITECTS ENGINEERS PLANNERS

PANDA EXPRESS
TRUE WARM & WELCOME
390 W Spring Mill Pointe Dr.
Westfield, IN 46074

S-201

TYPICAL FOUNDATION DETAILS

TRUE WARM & WELCOME 2300 R5