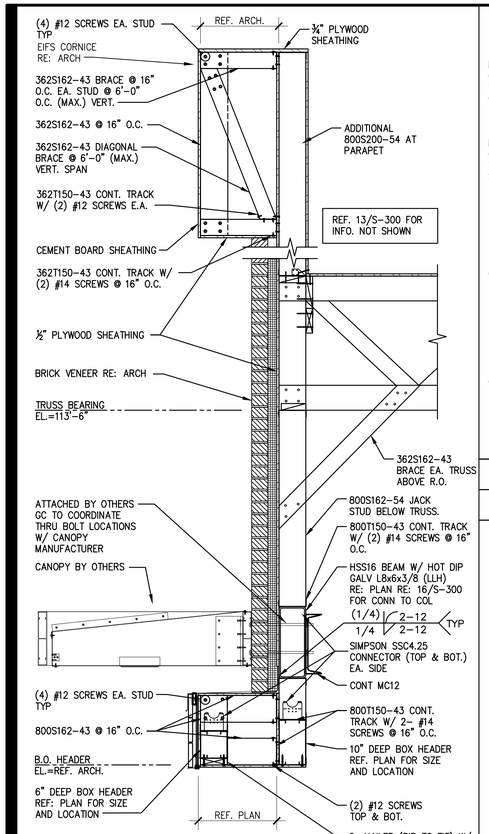

SECTION 20

SCALE: ¾"=1'-0" S-301

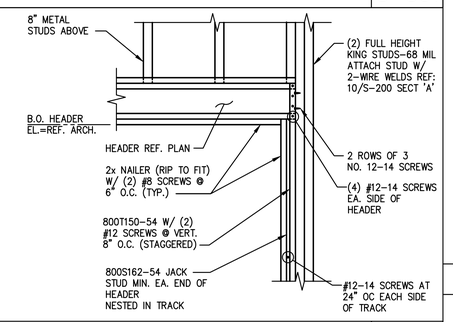

LIGHT GAGE HDR. FRAMING 19

SCALE: ¾"=1'-0" S-301

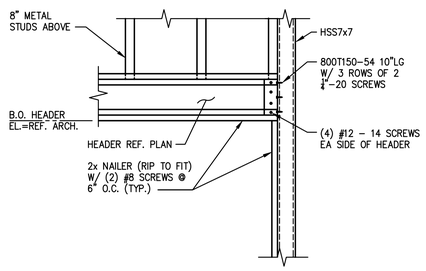

TYP. LIGHT GAGE HDR. FRAMING 18

SCALE: ¾"=1'-0" S-301

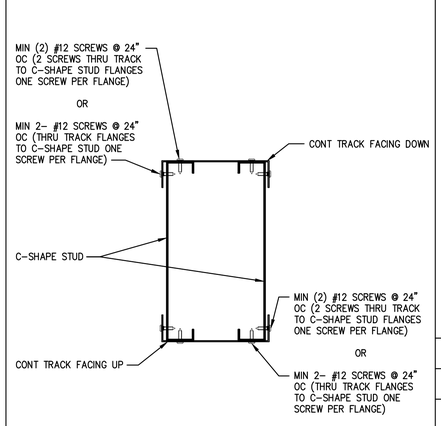

LIGHT GAGE BOX BEAM HEADER 17

SCALE: NTS S-301

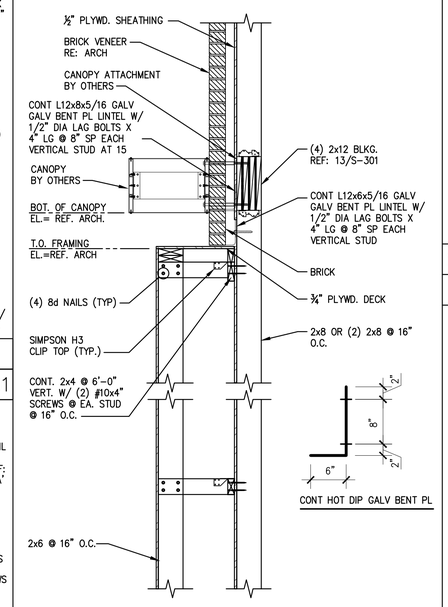

SECTION 14

SCALE: ¾"=1'-0" S-301

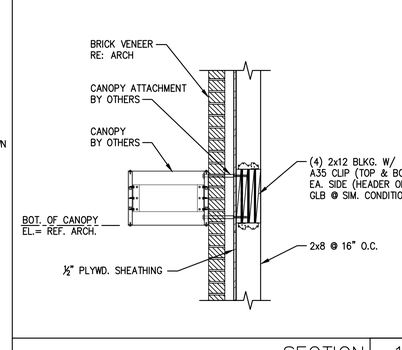

SECTION 13

SCALE: ¾"=1'-0" S-301

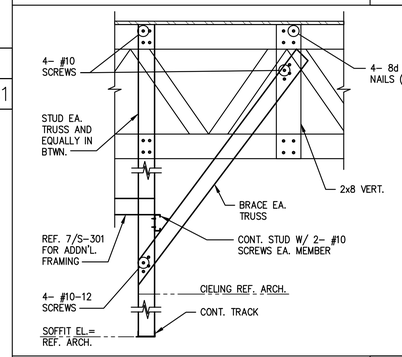

SOFFIT DETAIL @ SERV. COUNTER 12

SCALE: ¾"=1'-0" S-301

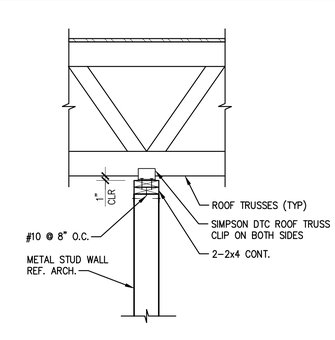

SECTION 15

SCALE: ¾"=1'-0" S-301

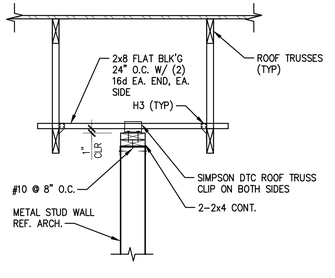

SUPPORT PARALLEL TO TRUSS 10

SCALE: ¾"=1'-0" S-301

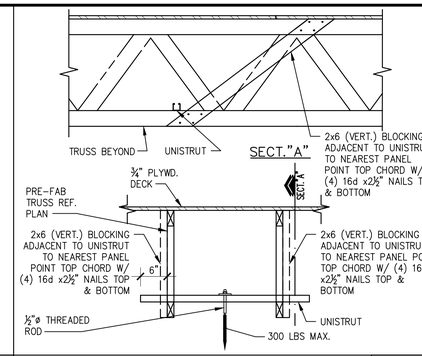

TYPICAL HANGER SUPPORT 9

SCALE: ¾"=1'-0" S-301

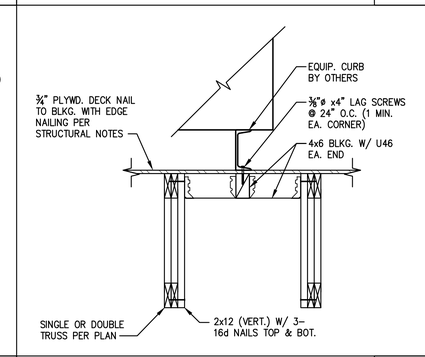

TYP. MECHANICAL SUPPORT UNIT 8

SCALE: ¾"=1'-0" S-301

SOFFIT DETAIL @ SERV. COUNTER 7

SCALE: ¾"=1'-0" S-301

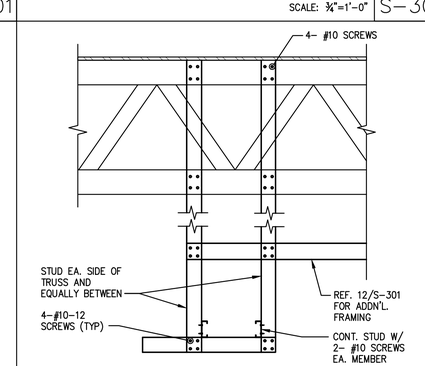

TYPICAL BRIDGING AND BRACING 6

SCALE: ¾"=1'-0" S-301

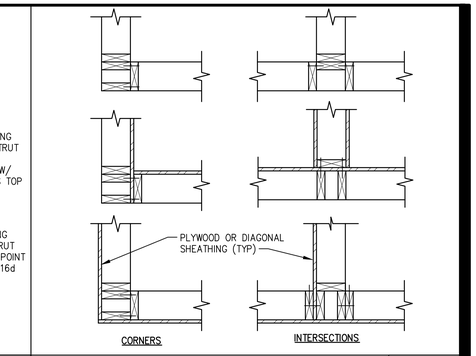

TYPICAL WALL FRAMING 4

SCALE: ¾"=1'-0" S-301

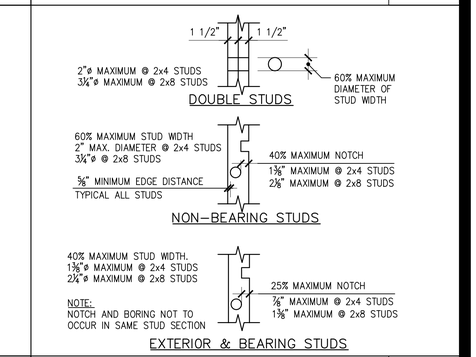

TYPICAL FRAMING NOTCHES 3

SCALE: N.T.S. S-301

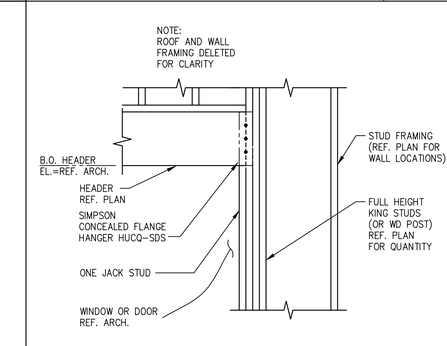

TYPICAL WOOD HEADER FRAMING 2

SCALE: ¾"=1'-0" S-301

NOTE: TYPICAL TO ALL SECTIONS. REFER TO 13, 14, 15/S-301 AND 15A/S-301 SIMPSON A34 CLIP (2) 2x8 STUD AWNING BLOCKING REQUIREMENTS AS APPLICABLE. REFER TO PLAN.

1

S-301

PANDA EXPRESS, INC.
1683 Walnut Grove Ave.
Rosemead, California
91770
Telephone: 626.799.9898
Facsimile: 626.372.8288

All ideas, designs, arrangement and plans indicated or represented by this drawing are the property of Panda Express Inc. and were created for use on this specific project. None of these ideas, designs, arrangements or plans may be used by or disclosed to any person, firm, or corporation without the written permission of Panda Express Inc.

REVISIONS:

ISSUE DATE:

STATE PERMIT	06.07.21

DRAWN BY: D. GRIFFIN

PANDA PROJECT #: D8060
ARCH PROJECT #: JCDT20-0240

GARY MAEDER REGISTERED No.PE10810074 STATE OF INDIANA PROFESSIONAL ENGINEER
6-7-21

NORR ARCHITECTS ENGINEERS PLANNERS

PANDA EXPRESS
TRUE WARM & WELCOME
390 W Spring Mill Pointe Dr.
Westfield, IN 46074

S-301

TYPICAL FRAMING DETAILS & SECTIONS

TRUE WARM & WELCOME 2300 R5