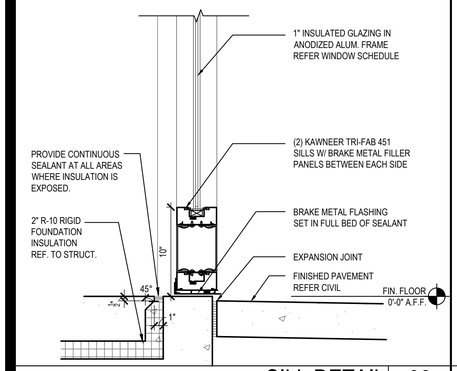

SILL DETAIL 06

Scale= 1 1/2" = 1'-0" A-400.1

45 YEARS PC PLASTIC COMPONENTS

Exterior Insulated Finishes

Section: 07240

i DRIP TRAC®

Product Number	*Dimension A	Pieces Per Box
iDT-50	1/2" (13 mm)	35
iDT-58	5/8" (16 mm)	35
iDT-75	3/4" (19 mm)	30
iDT-1	1" (25 mm)	25
iDT-125	1-1/4" (31 mm)	20
iDT-15	1-1/2" (34 mm)	20
iDT-175	1-3/4" (38 mm)	15
iDT-2	2" (51 mm)	15
iDT-225	2-1/4" (57 mm)	15
iDT-25	2-1/2" (64 mm)	15
iDT-275	2-3/4" (70 mm)	10
iDT-3	3" (76 mm)	10
iDT-35	3-1/2" (89 mm)	10
iDT-4	4" (102 mm)	10

10' (3 m) Lengths

*Dimension "A" - measure inside to inside

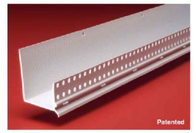

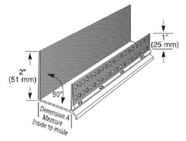

The base coat mesh should be lapped over the top of the perforated flanges and across all butt joints.

Warnock Hersey

PLASTIC PC COMPONENTS Inc. D-6

800.327.7077 • Fax 305.887.2452
www.plasticomponents.com

EIFS WEEP SCREEN SPEC/DETAIL 13

Scale= 1 1/2" = 1'-0" A-400.1

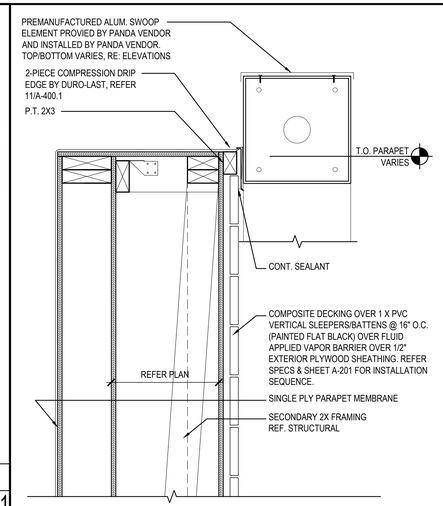

PARAPET AT ENTRY TOWER 10

Scale= 1 1/2" = 1'-0" A-400.1

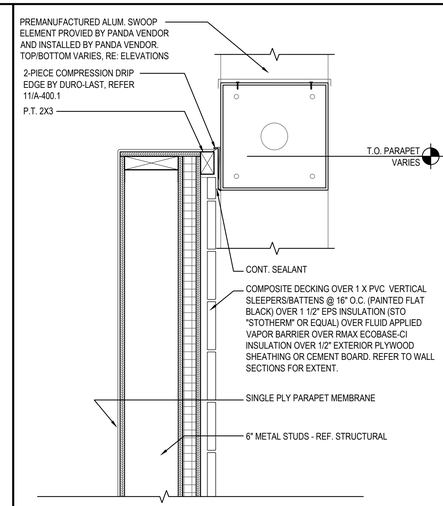

PARAPET AT D.T. TOWER 07

Scale= 1 1/2" = 1'-0" A-400.1

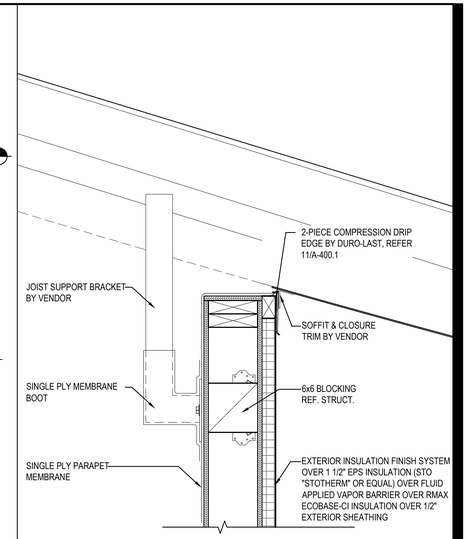

PARAPET/BRACKET DETAIL 03

Scale= 1 1/2" = 1'-0" A-400.1

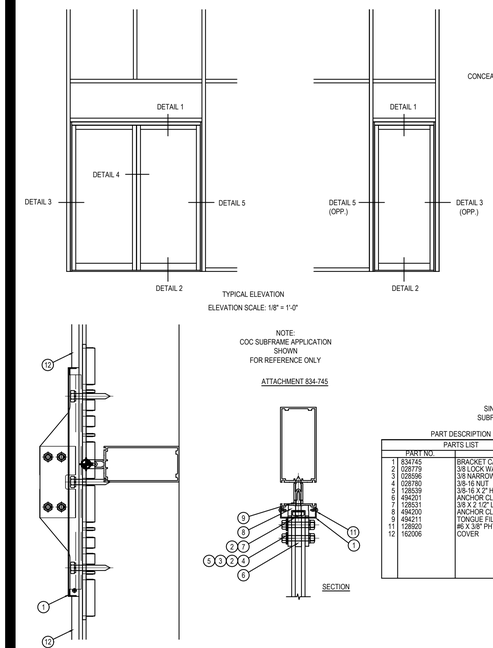

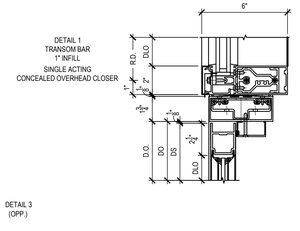

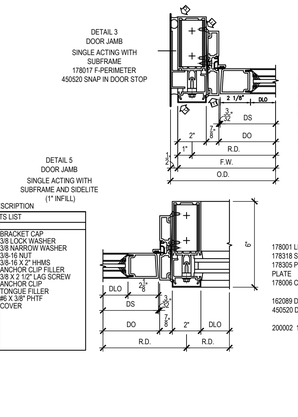

NOTE:
COC SUBFRAME APPLICATION SHOWN
FOR REFERENCE ONLY

ATTACHMENT 834-745

DETAIL 5
DOOR JAMB
SINGLE ACTING WITH SUBFRAME AND SIDELITE (1" INFILL)

PART DESCRIPTION
PARTS LIST

PART NO.		
1	834745	BRACKET CAP
2	028779	3/8 LOCK WASHER
3	028596	3/8 NARROW WASHER
4	028780	3/8-16 NUT
5	128539	3/8-16 X 2" HHMS
6	494201	ANCHOR CLIP FILLER
7	128531	3/8 X 2 1/2" LAG SCREW
8	494200	ANCHOR CLIP
9	494211	TONGUE FILLER
11	128503	#6 X 3/8" PHTF
12	162006	COVER

MOON GATE W/ KAWNEER 1620 SYSTEM 12

Scale= N.T.S A-400.1

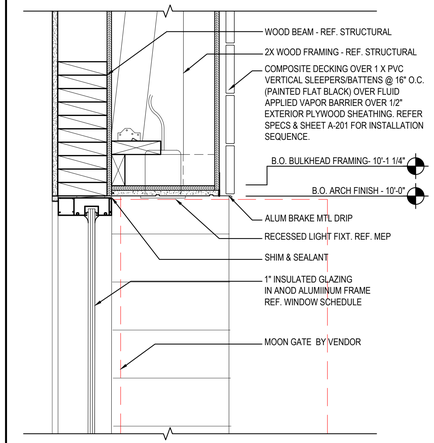

HEAD DETAIL @ ENTRY TOWER 09

Scale= 1 1/2" = 1'-0" A-400.1

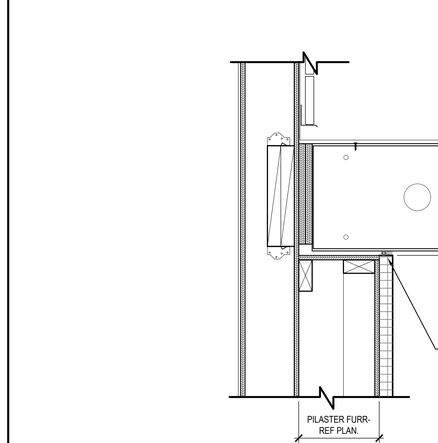

1

PILASTER/SWOOP DETAIL 02

Scale= 1 1/2" = 1'-0" A-400.1

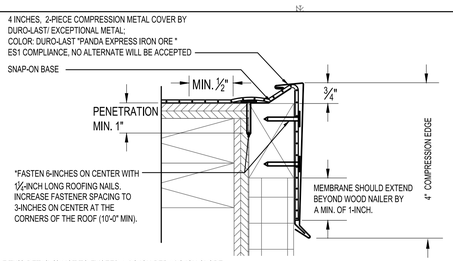

NOTES

1: THE USE OF THIS DETAIL IS NOT TO EXCEED A 2-INCH PER 12-INCH SLOPE.
2: A WOOD NAILER IS REQUIRED IF ONE OR MORE INCHES OF INSULATION IS USED. TOP OF WOOD NAILER IS TO BE FLUSH WITH TOP OF INSULATION. BE SURE THAT THE WOOD NAILER EXTENDS AT LEAST ½-INCH BEYOND THE HORIZONTAL EDGE OF THE SNAP-ON BASE.
3: THE FASTENERS USED TO ATTACH THE BASE TO WOOD NAILERS, AND THE MEMBRANE TO THE FACE OF THE NAILERS, MUST BE SPACED NO GREATER THAN 6-INCHES ON-CENTER. THE FASTENER SPACING MUST BE INCREASED TO 3-INCHES ON-CENTER WHEN ATTACHING THE BASE WITHIN 10-FEET (MIN.) OF THE OUTSIDE CORNERS OF THE BUILDING.
4: ALLOW FOR ¾-INCH EXPANSION GAP BETWEEN 10-FOOT LENGTHS OF SNAP-ON BASE. OVERLAP THE SNAP-ON COVERS BY 2-INCHES BETWEEN 10-FOOT LENGTHS.

4-INCH HIGH, 2-PIECE COMPRESSION EDGE 11

NTS A-400.1

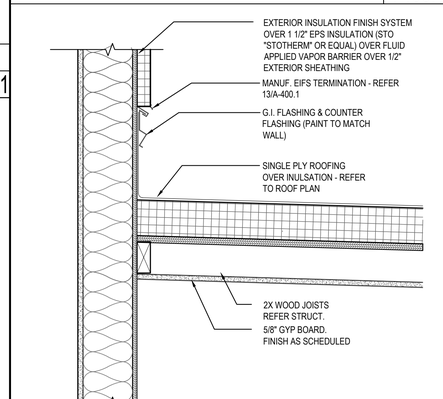

ROOFING DETAIL 08

Scale= 1 1/2" = 1'-0" A-400.1

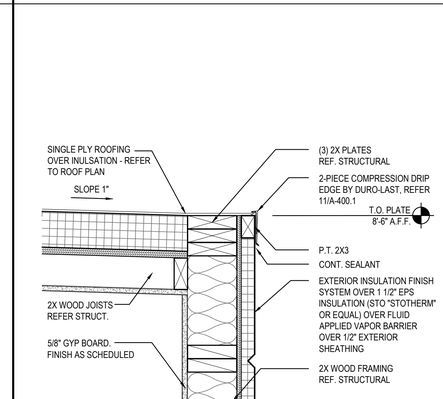

ROOFING EDGE DETAIL 05

Scale= 1 1/2" = 1'-0" A-400.1

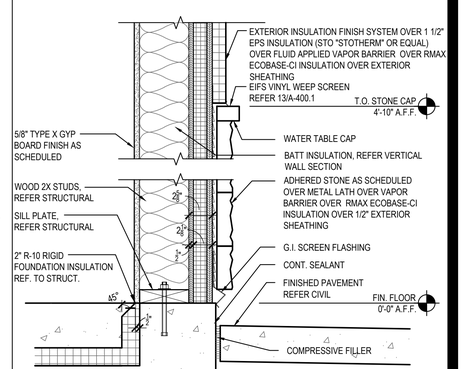

SILL DETAIL 01

Scale= 1 1/2" = 1'-0" A-400.1

ISSUE FOR BID 01-30-2023

PANDA EXPRESS CHINESE KITCHEN

PANDA EXPRESS, INC.
1683 Walnut Grove Ave.
Rosemead, California
91770
Telephone: 626.799.9898
Facsimile: 626.372.8288

All ideas, designs, arrangement and plans indicated or represented by this drawing are the property of Panda Express Inc. and were created for use on this specific project. None of these ideas, designs, arrangements or plans may be used by or disclosed to any person, firm, or corporation without the written permission of Panda Express Inc.

REVISIONS:

1	OWNER REVISIONS	01-30-23

ISSUE DATE:

	ISSUE FOR PERMIT	10-20-22
	ISSUE FOR BID	01-30-23

DRAWN BY: AE/SS

PANDA PROJECT #: D23503
PANDA STORE #: -
ARCH PROJECT #: 261-443

idGROUP

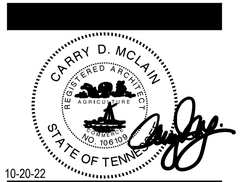

10-20-22

PANDA EXPRESS

PANDA HOME 2600
NORTH RIVERSIDE DR & 2ND ST.
CLARKSVILLE, TN 37040

A-400.1

ARCHITECTURAL DETAILS

ISSUE FOR BID 01-30-2023

PANDA HOME 2600 R4