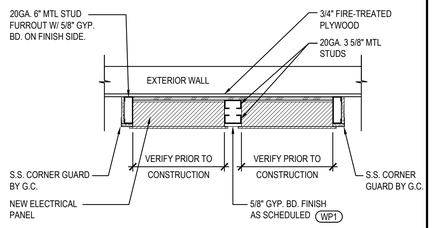

ELECTRIC PANELS DETAIL | 20
Scale= 3/4" = 1'-0" | A-403

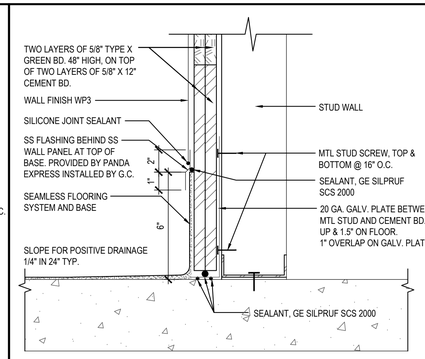

WALL BASE @ COOKLINE | 16
Scale= NTS | A-403

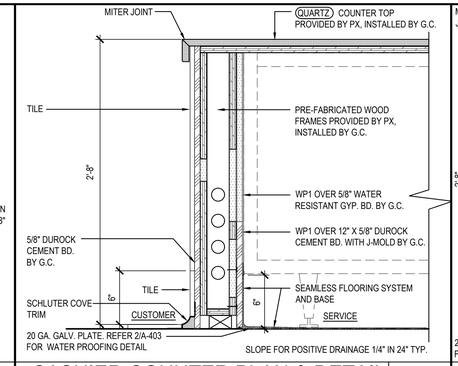

CASHIER COUNTER PLAN & DETAIL | 12
Scale= 1 1/2" = 1'-0" | A-403

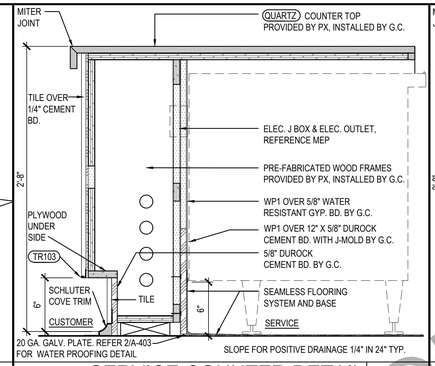

SERVICE COUNTER DETAIL | 8
Scale= 1 1/2" = 1'-0" | A-403

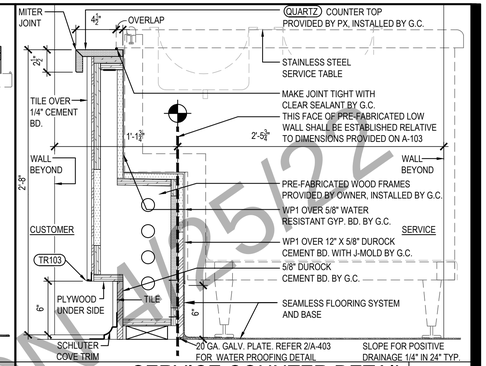

SERVICE COUNTER DETAIL | 4
Scale= 1 1/2" = 1'-0" | A-403

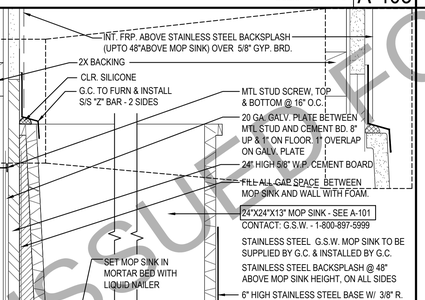

WALK-IN FREEZER GAP DETAIL | 19
Scale= 3" = 1'-0" | A-403

NOT USED | 15
Scale= 1 1/2" = 1'-0" | A-403

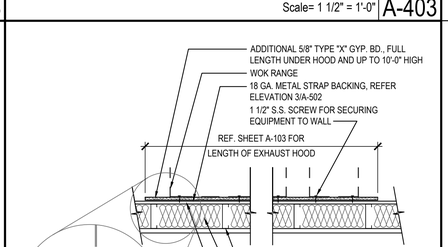

TYP. WALK-IN FREEZER SECTION | 11
Scale= 1 1/2" = 1'-0" | A-403

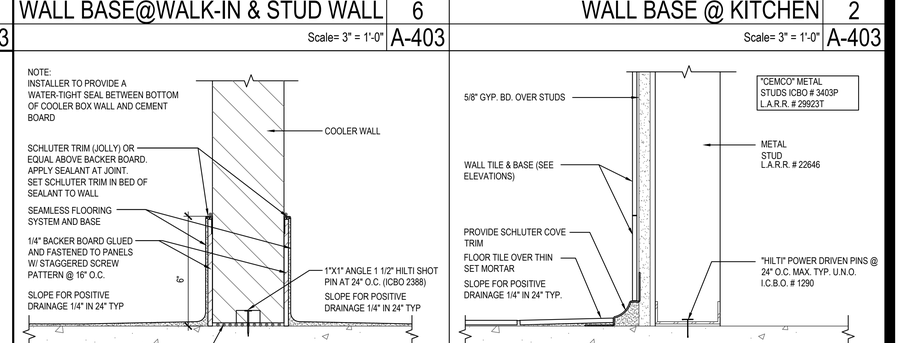

SERVICE COUNTER PLAN AND ELEVATION | 3
Scale= 3/4" = 1'-0" | A-403

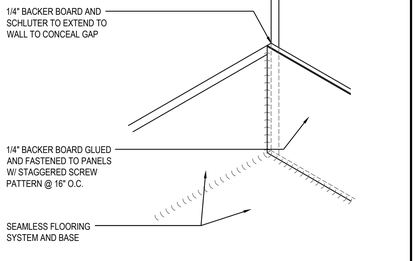

WALK-IN COOLER GAP DETAIL | 18
Scale= 3" = 1'-0" | A-403

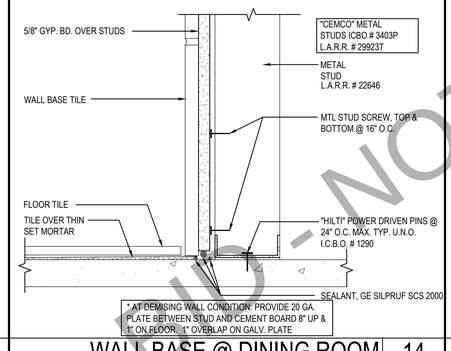

WALL BASE @ DINING ROOM | 14
Scale= 3" = 1'-0" | A-403

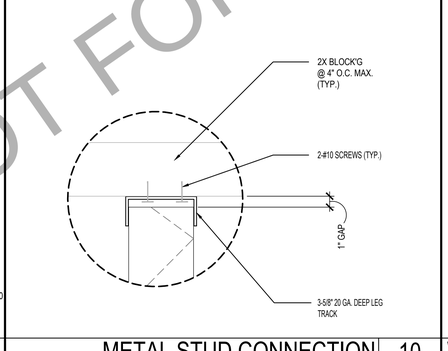

METAL STUD CONNECTION | 10
Scale= 1 1/2" = 1'-0" | A-403

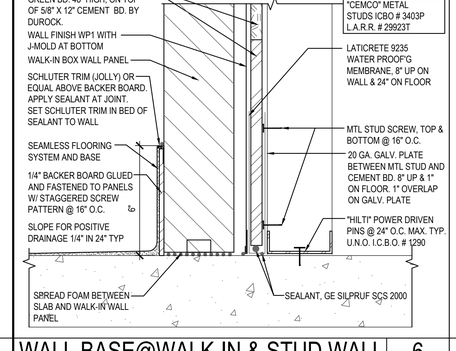

WALL BASE@WALK-IN & STUD WALL | 6
Scale= 3" = 1'-0" | A-403

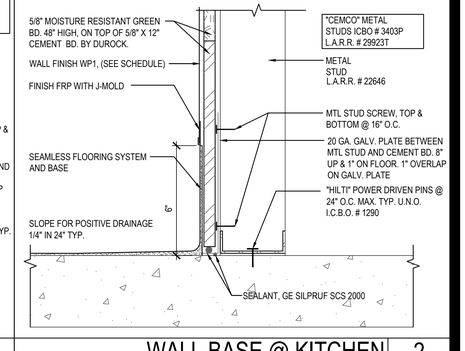

WALL BASE @ KITCHEN | 2
Scale= 3" = 1'-0" | A-403

MOP SINK | 17
Scale= 3" = 1'-0" | A-403

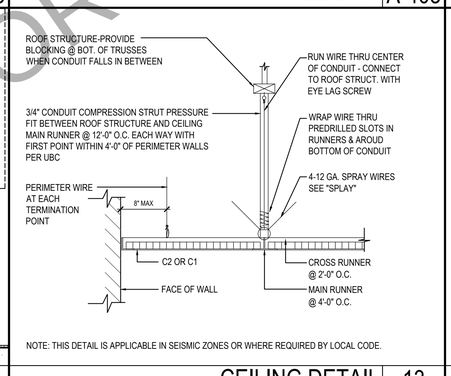

CEILING DETAIL | 13
Scale= 3/4" = 1'-0" | A-403

GYP. BOARD BEHIND COOKLINE | 9
Scale= NTS | A-403

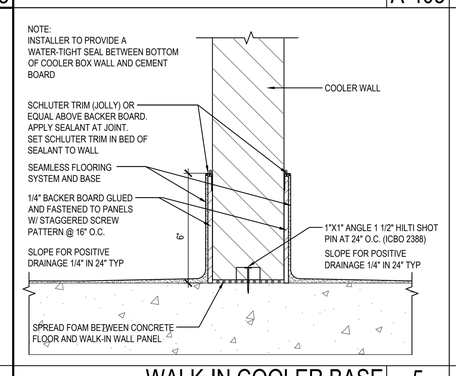

WALK-IN COOLER BASE | 5
Scale= 3" = 1'-0" | A-403

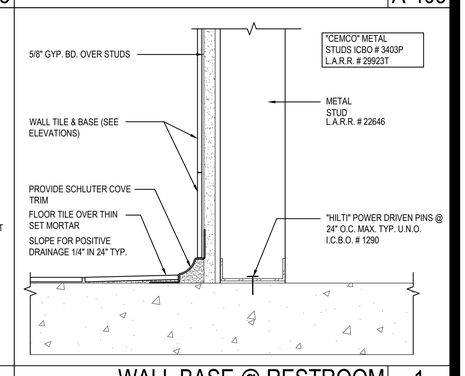

WALL BASE @ RESTROOM | 1
Scale= 3" = 1'-0" | A-403

ISSUE FOR BID - NOT FOR CONSTRUCTION 04/25/22

PANDA RESTAURANT GROUP INC.
1683 Walnut Grove Ave.
Rosemead, California
91770
Telephone: 626.799.9898
Facsimile: 626.372.8288

All ideas, designs, arrangement and plans indicated or represented by this drawing are the property of Panda Express Inc. and were created for use on this specific project. None of these ideas, designs, arrangements or plans may be used by or disclosed to any person, firm, or corporation without the written permission of Panda Express Inc.

REVISIONS:

ISSUE DATE:

1	03.04.2022 ISSUE FOR PERMIT

DRAWN BY: JDV

PANDA PROJECT #: - S8-22-D8698
C&P PROJECT #: - 2210806

CUHACI PETERSON
2600 Maitland Center Parkway
Suite #200
Maitland, FL 32751
P (407) 661-9100
F (407) 661-9101
c-p.com

03.04.2022

ROBERT W. RIDDELL REGISTERED ARCHITECT 9631 NORTH CAROLINA ORLANDO, FL

PANDA EXPRESS
TRUE WARM AND WELCOME 2200
3030 DERITA ROAD
CONCORD, NC 28027

A-403

ARCHITECTURAL DETAILS

TRUE WARM & WELCOME 2200 R4