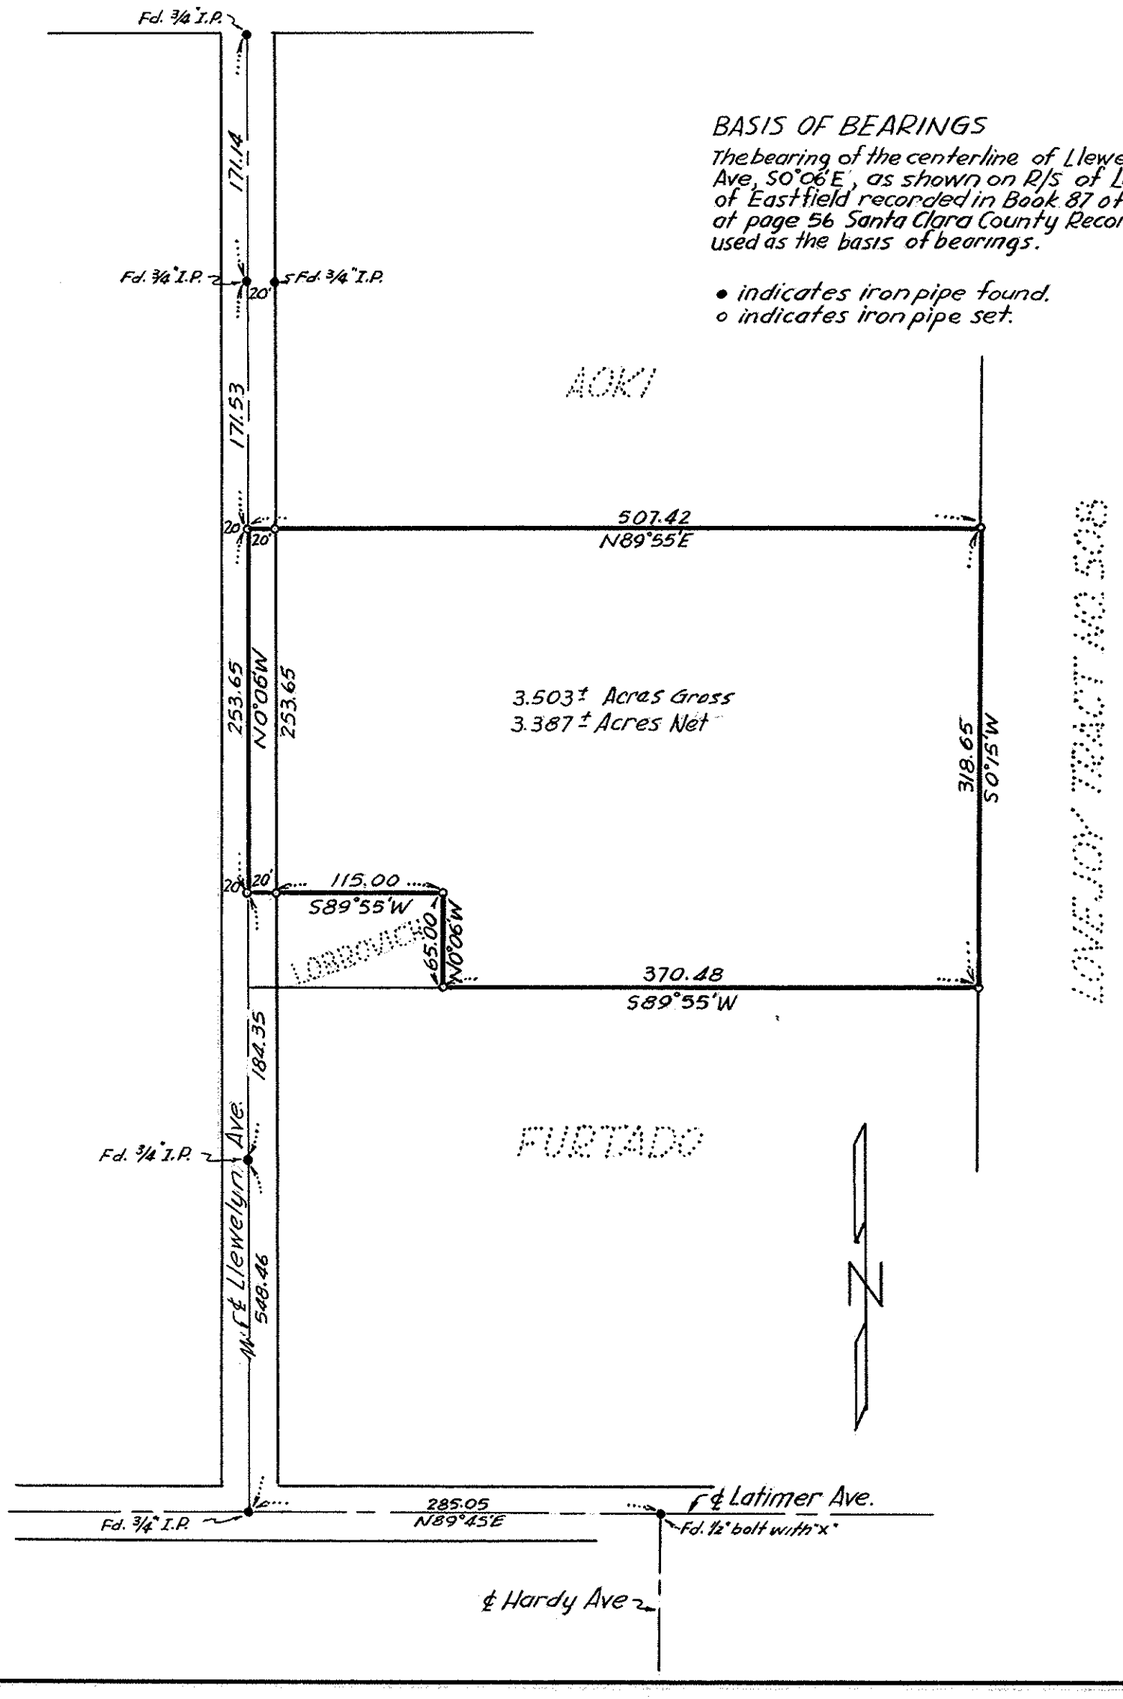

BASIS OF BEARINGS

The bearing of the centerline of Llewelyn Ave, S0°06'E, as shown on R/S of Lands of Eastfield recorded in Book 87 of Maps at page 56 Santa Clara County Records was used as the basis of bearings.

• indicates iron pipe found.
o indicates iron pipe set.

RECORD OF SURVEY

OF LAND OF

JOHN A. & EVA LOBROVICH

BEING A PORTION OF THE
SE¼ OF SEC. 27, T 7S, R 1W, MDB&M.
SANTA CLARA COUNTY
CALIFORNIA
MARCH, 1958 SCALE 1"=100'

MARVIN W. WOLFF
CIVIL ENGINEER
MT. VIEW, CALIF.

SURVEYOR'S CERTIFICATE

This map correctly represents a survey made by me or under my direction in conformance with the requirements of Chapter 15 of Division 3 of the Business and Professions Code at the request of the First Baptist Church, Campbell, Billie Pate, Pastor, in March, 1958.

Marvin W. Wolff
Registered Civil Engineer No. 8137

91/36

COUNTY SURVEYOR'S CERTIFICATE

This map has been examined for conformance with the requirements of Chapter 15 of Division 3 of the Business and Professions Code this 13th day of Mar., 1958.

JAMES B. ENOCHS
Acting County Surveyor

By Deputy

1448446

RECORDER'S CERTIFICATE

Filed for record this 14th day of MARCH, 1958, at 3:35 P.M. in Book 91 of Maps — at Page 36 at the request of Marvin W. Wolff

$5.00

SYL C. TULLY
County Recorder

By Deputy E. B. O'Brien

36

This map correctly represents a survey made under my direction in conformance with the requirements of Chapter 15 of Division 3 of the Business and Professions Code at the request of David D. Bohannon Organization in February 1958.

Mark Thomas
Registered Civil Engineer No 2578

The bearing (N89°51'30"W) of the center line of Gould Street as shown on map of Tract No 1002, Westwood, Unit No 2. recorded in Book 38 of Maps, pages 30, 31 and 32, was used as basis of bearings shown upon this map. All distances and dimensions are shown in feet and decimals thereof.

This map has been examined for conformance with the requirements of Chapter 15 of Division 3 of the Business and Professions Code this 20th day of Mar. 1958
James B. Enochs, Acting County Surveyor
By Deputy

1450385

Filed for record this 20th day of MARCH 1958
at 2:54 P.M. in Book 91 of Maps, page 36
at the request of Mark Thomas & Co
$5.00 Syl C. Tully, County Recorder
By E. B. O'Brien Deputy

91/36

RECORD OF SURVEY

IN THE CITY OF

SANTA CLARA

SANTA CLARA COUNTY CALIFORNIA

FOR

DAVID D. BOHANNON ORGANIZATION

SCALE-1"=50' FEBRUARY, 1958

MARK THOMAS & CO.
CIVIL ENGINEERS & SURVEYORS
SAN JOSE CALIFORNIA

36