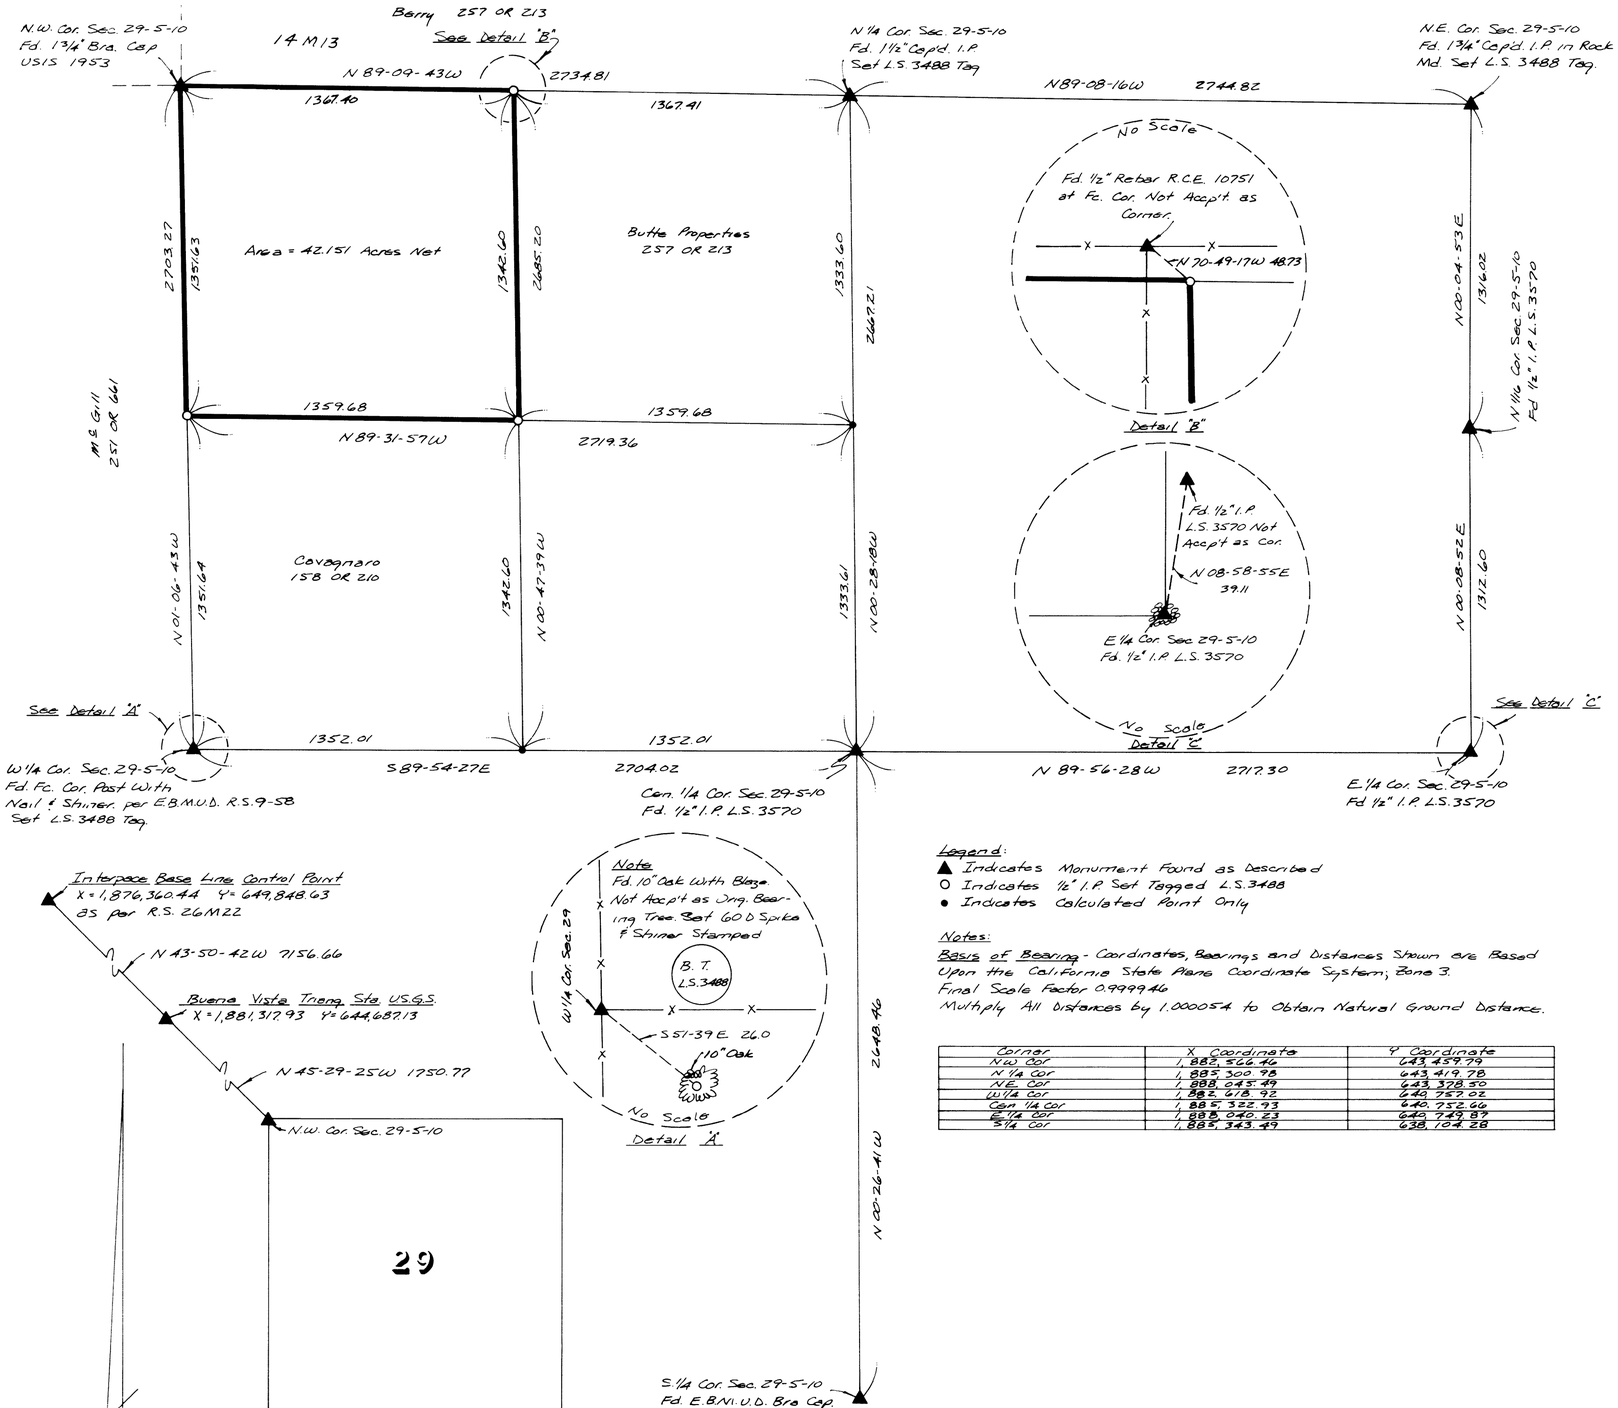

Legend:
▲ Indicates Monument Found as Described
○ Indicates ½" I.P. Set Tagged L.S. 3488
● Indicates Calculated Point Only

Notes:
Basis of Bearing - Coordinates, Bearings and Distances Shown are Based Upon the California State Plane Coordinate System; Zone 3.
Final Scale Factor 0.999946
Multiply All Distances by 1.000054 to Obtain Natural Ground Distance.

Corner	X Coordinate	Y Coordinate
NW Cor	1,882,566.46	643,459.79
N ¼ Cor	1,885,300.98	643,419.78
NE Cor	1,888,045.49	643,378.50
W ¼ Cor	1,882,618.92	640,757.02
Cen ¼ Cor	1,885,322.93	640,752.66
E ¼ Cor	1,888,040.23	640,749.87
S ¼ Cor	1,885,343.49	638,104.28

One Sheet Only

RECORD OF SURVEY

Being a Survey of the NW¼, NW¼, Section 29, T.5N., R.10E., M.D.B. & M., County of Amador, California.

Scale 1" = 400'

Deed Reference 292 OR 214

prepared for

CLIFFORD CAVENECIA et ux
3780 Peralta Blvd.
Freemont California 94536
(415) - 651 - 7892

Surveyor's Certificate
This Map Correctly Represents a Survey Made By Me or Under My Direction in Conformance With the Requirements of the Land Surveyor's Act at the Request of CLIFFORD CAVENECIA in August 1976.

AUG. 19, 1976 — Dated
Robert E. Hamm — Robert E. Hamm L.S. 3488

County Surveyor's Certificate
This Map Has Been Examined for Conformance With the Requirements of the Land Surveyor's Act This 30th Day of AUG 1976.

30 AUGUST 1976 — Dated
John A. Carstensen — John A. Carstensen R.C.E. 22323
Amador County Surveyor

JAC
8/30/76

Compliance Certificate
This Map Has Been Examined for Compliance With the Provisions of the Subdivision Map Act and All Local Ordinances Enacted Pursuant Thereto.

30 AUGUST 1976 — Dated
John A. Carstensen — John A. Carstensen R.C.E. 22323
Amador County Surveyor

County Recorder's Certificate
Filed This 1st Day of Sept., 1976, at 9:00 A.m., in Book 27 of Maps and Plats at Page 12, at the Request of the Amador County Surveyor.

fee $5.00 — Dated
Anthony Sutton — Amador County Recorder
by Dianna L. Swingle — Deputy

prepared by

HARDGROVE-HAMM-ASSOC.

Civil Engineer - Land Surveyor
102 Water Street, Jackson Calif. 95642
(209) - 223 - 1061

W.O. 350

August 1976